TENDER PURPOSE ONLY

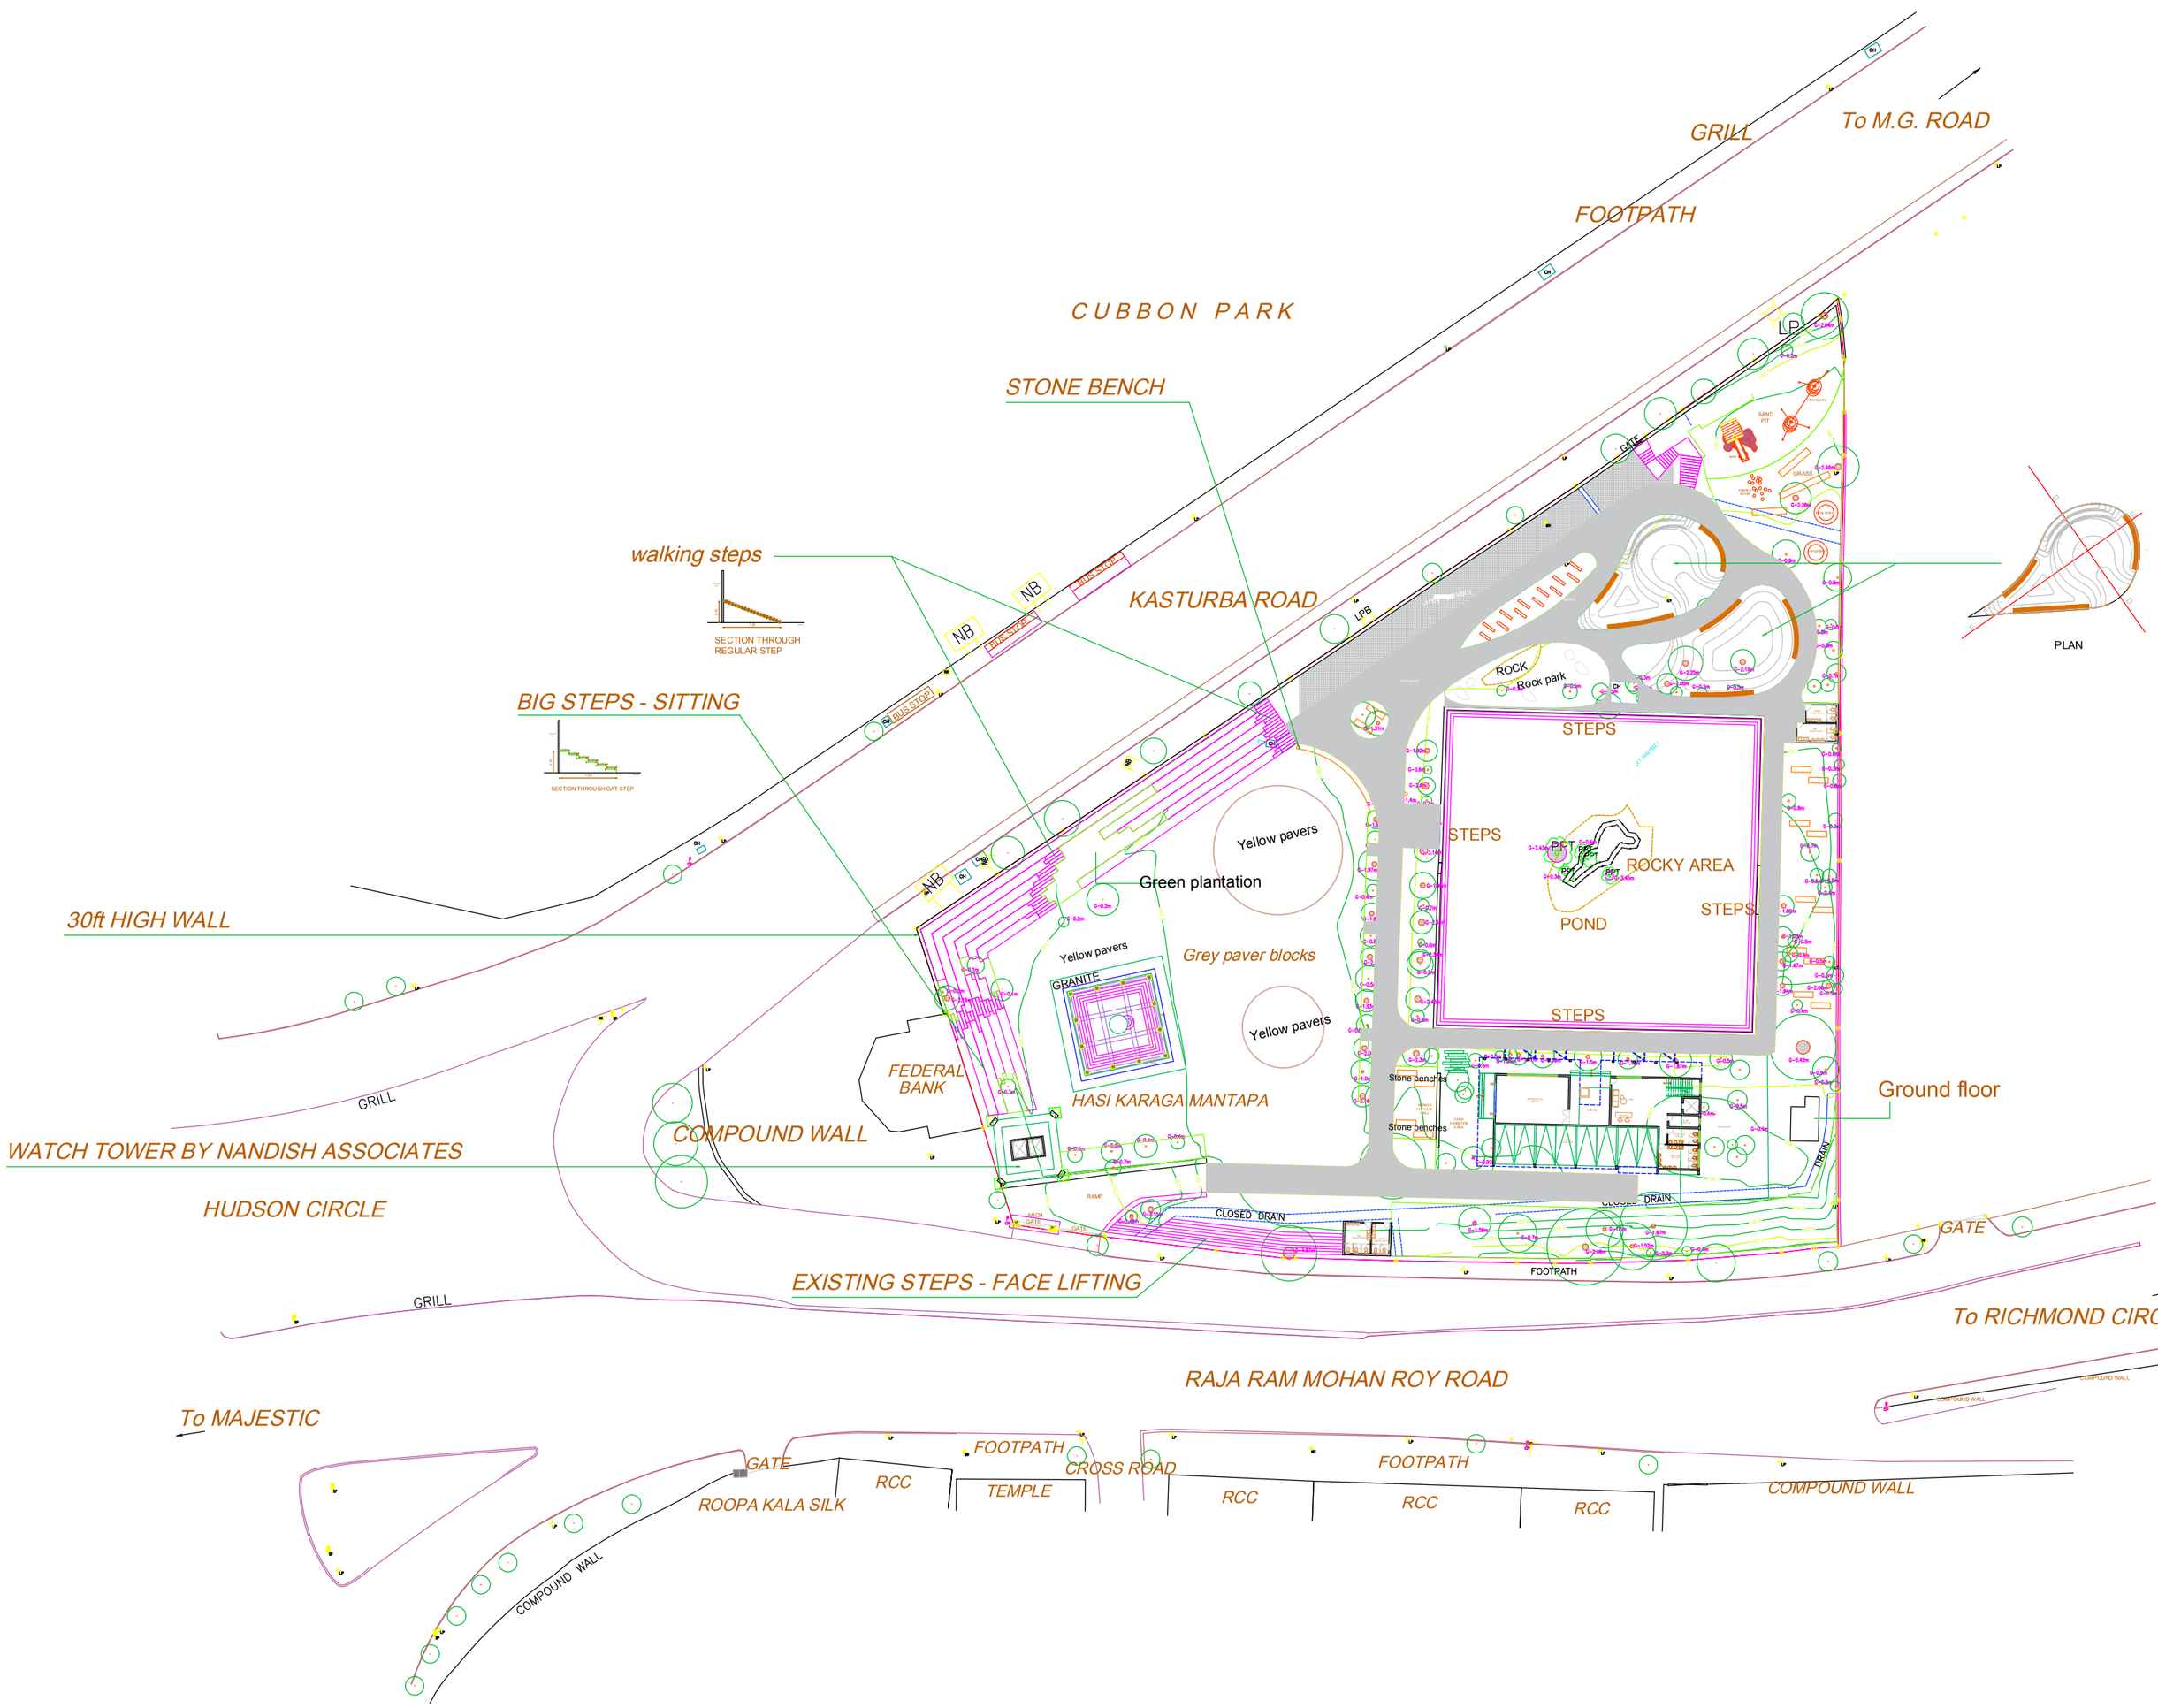

NOTE:-

This drawing is the property of ALCON and is not to be reproduced, copied, handed over to a third party or used for any other purpose other than that for which it has been prepared.

1. All dimensions are in mm and meters and are to be read and not measured.
2. All dimensions and levels are unfinished dimensions, unless otherwise specified.
3. Ambiguities and discrepencies shall be brought to the Structural consultants notice, prior to construction.
4. These drawings shall be corelated and read in conjunction with relevant consultant's approved drawings.
5. Concreting in toilets to be co-ordinated with detailed toilet drawings.
6. Headroom in all stairs to be checked prior to concreting.

CLIENT	BANGALORE DEVELOPMENT AUTHORITY		
NAME OF WORK	RESTORATION AND REJUVENATION TO BENGALURU HASI KARAGA TEMPLE, KALYANI AND CONSTRUCTION OF CONVENTIONS CENTER BESIDE KANTEERAVA STADIUM.		
DRWN / DSGN / CHKD / APPD	TITLE: MASTER PLAN	SCALE	NTS
		DATE	01-08-2022
DRG NO.	AR-HKB-MP-01	Rev. R0	Sheet SHEET-01 / Size A3
CONSULTANT:	ALCON CONSULTING ENGINEERS (INDIA) PVT.LTD No. 35, 1st FLOOR, 4TH MAIN, 4TH STAGE, NEXT TO TRINITY MOTORS, INDUSTRIAL TOWN, BASAVESHWARANAGAR, BENGALURU-560 079 PH:42472233, 42472200, FAX NO.91(080)42472222 mail@alconsurvey.com		